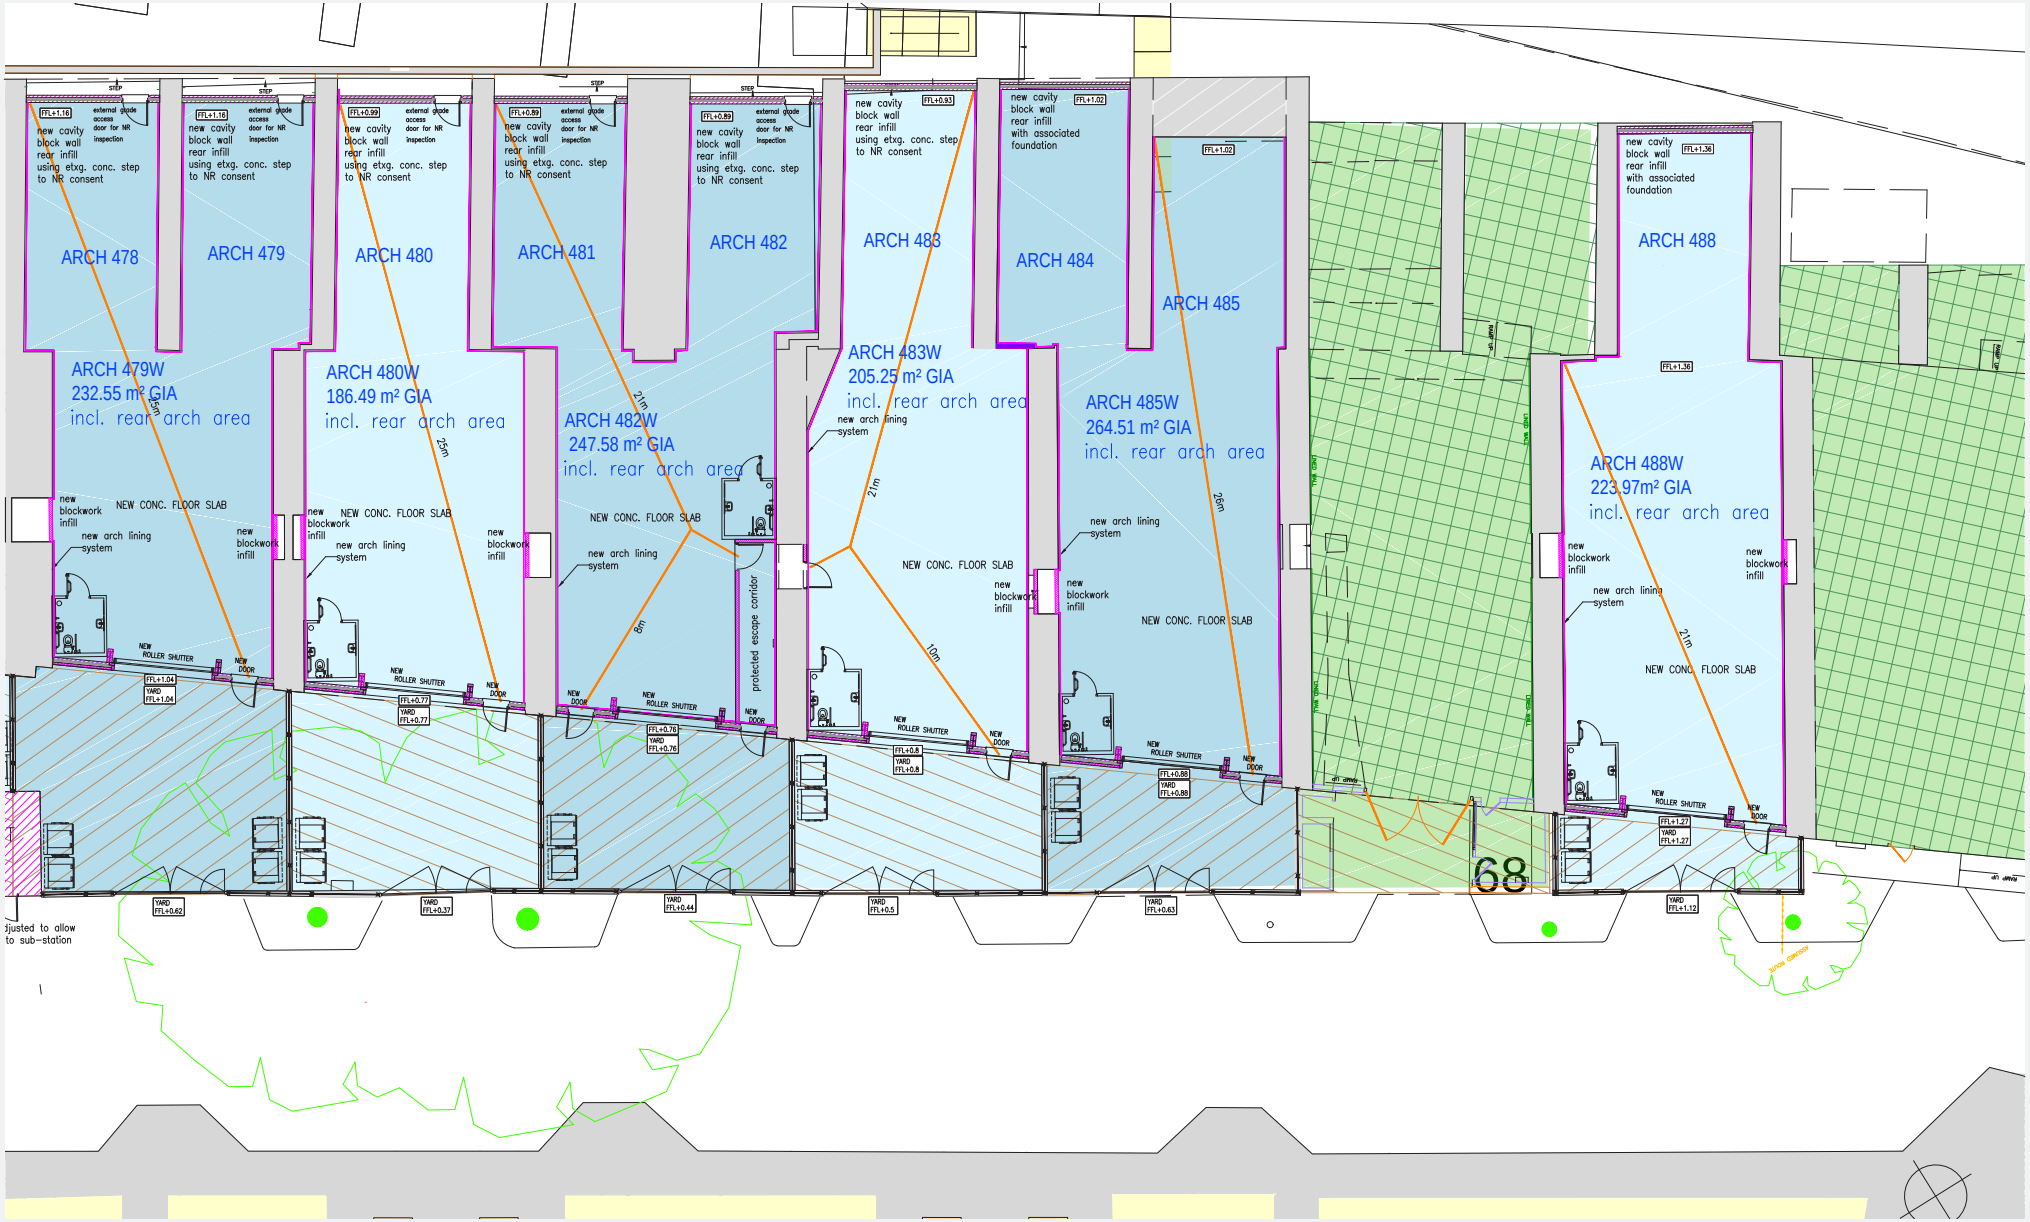BLUE PHASE DETAIL PLAN